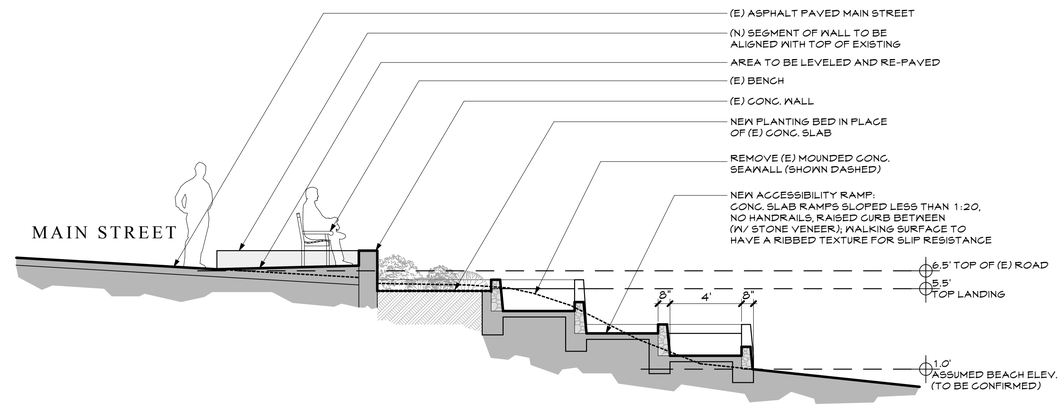

SCALE: 1/4" = 1'-0"

SECTION 2

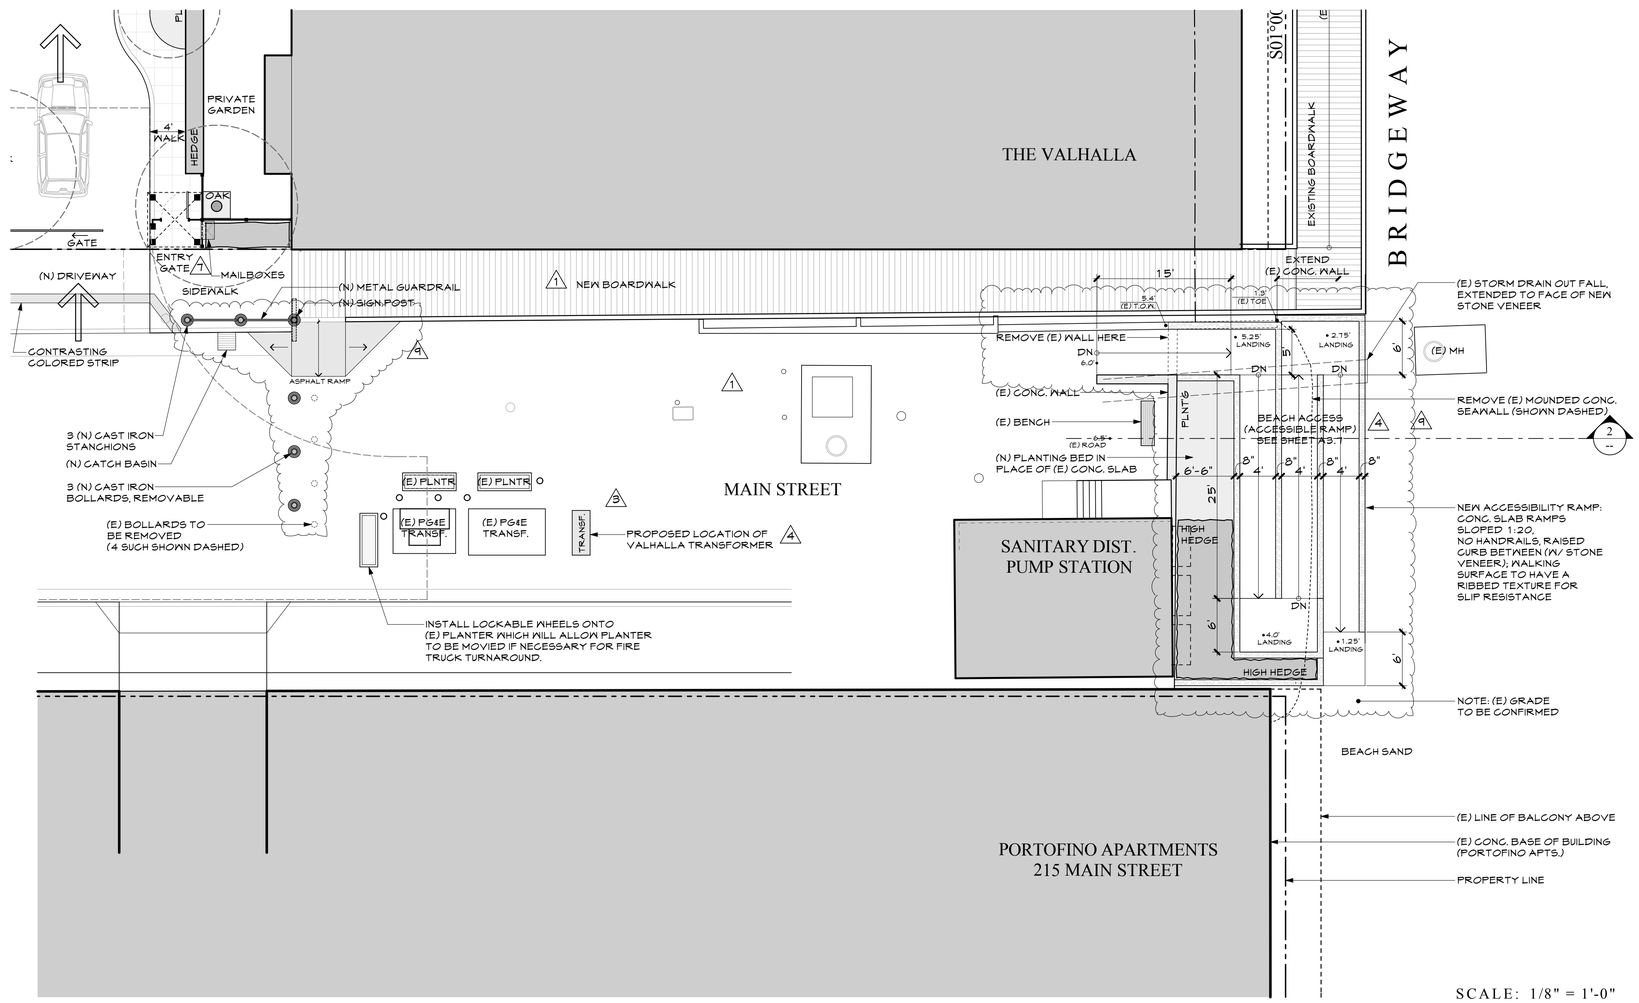

SCALE: 1/8" = 1'-0"

PLAN: ACCESSIBLE RAMP 1

MICHAEL REX ASSOCIATES

ARCHITECTURE & DESIGN
1750 BRIDGEWAY
SUITE B211
SAUSALITO
CALIFORNIA 94965
TEL.415.331.1400
FAX.415.331.5463
WWW.REXASSOC.COM

THE VALHALLA

201 BRIDGEWAY & 206 SECOND STREET
SAUSALITO, CALIFORNIA
APN 065-242-06 & 65-242-17

DATE AND DESCRIPTION:
DESIGN REVIEW
22 MAY 2013
DES. REV. RESUBMIT
26 JULY 2013
BCDC RESUBMITTAL
30 SEPTEMBER 2013
RESPONSE TO BCDC
21 OCTOBER 2013
DES. REV. RESUBMIT #2
15 NOVEMBER 2013
1 RE-BUILT BOARDWALK
19 MARCH 2014
2 NAVD DATUM
27 MARCH 2014
3 SMCSD COMMENTS RESP.
29 APRIL 2014
4 UNIT #5 & GARAGE MODIF.
11 JUNE 2014
5 REVS 207 BRIDGEWAY
18 JUNE 2014
6 REVS--25 JUNE 2014
7 REVS--1 JULY 2014
8 REVS--7 JULY 2014
9 REVS--23 JULY 2014

THESE DRAWINGS CONSTITUTE THE ORIGINAL WORK OF THE ARCHITECT AND MAY NOT BE USED WITHOUT HIS WRITTEN CONSENT
© 2013 MICHAEL REX ASSOCIATES

DRAWN BY:
CHECKED BY: MRA
SCALE:

CONCEPTUAL BEACH ACCESS

SHEET 4

A3.7

DaRMUSER / Elias Valhalla, Residential, TM / Friday, July 25 2014 / 9:05 PM