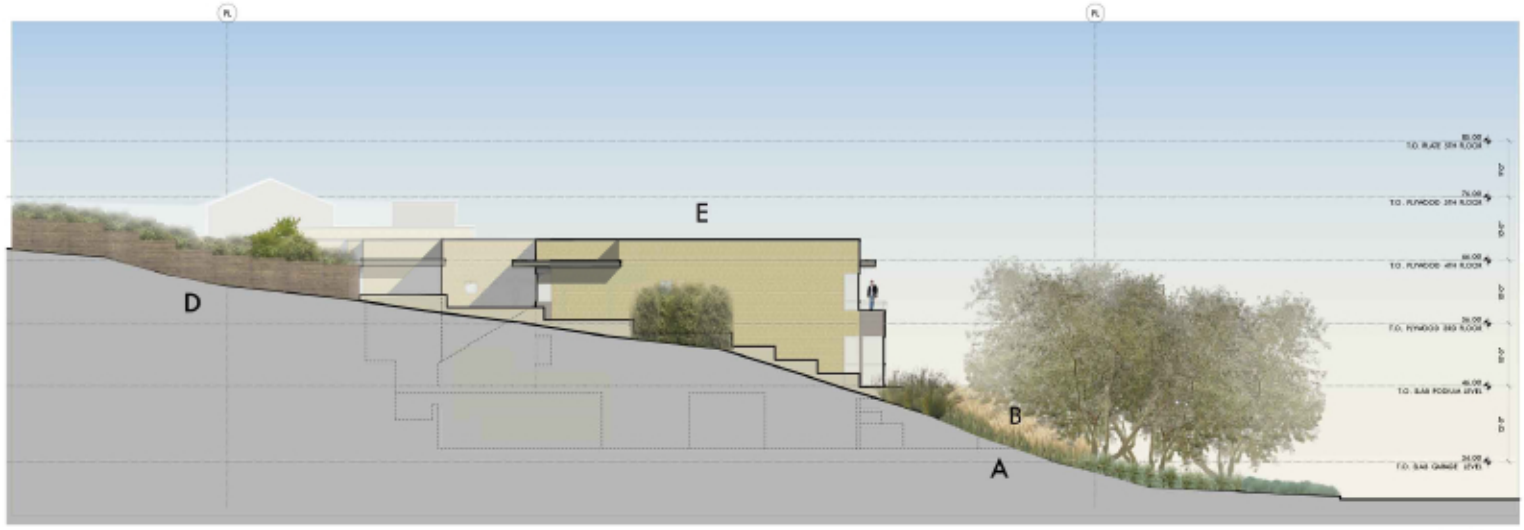

EAST ELEVATION 1
SCALE: 1/8"=1'-0"

EAST ELEVATION 2
SCALE: 1/8"=1'-0"

LEGEND:

A. EXTENSIVE RAISED BERMS, PLANTED GROUND COVER AND TREES PLANTING TO PROVIDE SCREENING AND CONSISTENCY ALONG BRIDGEWAY STREETSCAPE.
B. RAISED CONCRETE PLANTERS WITH PLANTING ON ROOFS TO PROVIDE PRIVACY FOR UNIT TERRACES AND SCREENING ALONG BRIDGEWAY AND TO CONCEAL LOWER PARKING LEVEL.
C. ENTRY DRIVE W/ GATE. PATTERNS OF INTEGRAL COLOR CONCRETE PAVERS
D. ENTRY STAIR FOR RESIDENTS AND GUESTS
E. ROOF HEIGHTS CONSISTENT WITH ADJACENT PROPERTIES
F. ADJACENT PROPERTIES WITH VIEWS OVER BRIDGEWAY.

.

SHEET NOTES:

1. CONCRETE RETAINING / FOUNDATION WALL W/ STUCCO SKIM COAT, PAINTED
2. CONCRETE PLANTER W/ STUCCO SKIM COAT, PAINTED
3. ROLLUP METAL GARAGE DOOR
4. MONUMENTAL COLORED CONCRETE ENTRY STAIR
5. BRUSHED STAINLESS STEEL CABLE GUARDRAIL ASSEMBLY
6. WOOD SLAT PRIVACY FENCE
7. METAL ENTRY / SECURITY GATE
8. TRASH / RECYCLING CHUTE PAVILION
9. CLEARED PEDESTRIAN WALKWAY
10. STRUCTURAL CONCRETE PIER
11. CURB MOUNTED FROSTED ACRYLIC SKYLIGHT
12. FLAT ROOF OVERHANG / SUN SHADE W/ FASCIA PAINTED
13. WOOD SIDING W/ 12" EXPOSURE, PAINTED
14. WOOD SHINGLES, PAINTED
15. ALUMINUM WINDOW W/ DARK BRONZE ANNODIZED FINISH
16. ALUMINUM GLASS DOOR W/ DARK BRONZE ANNODIZED FINISH
17. LINE OF EXISTING GRADE AT PROPERTY LINE

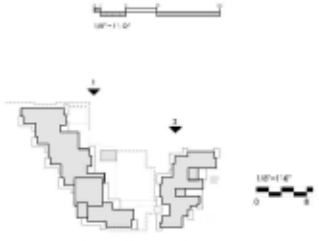

BRIDGEWAY
APARTMENTS

140 ALBERT AVENUE (711, 1717 BRIDGEWAY STREET
SAUSALITO, CALIFORNIA, 94920

OWNER:
ST LAURENT'S 1004 BOUT, LLC

SHADES OF GREEN LANDSCAPE ARCHITECTURE

MILES BERGER, A.I.A.
16 RACCOON LANE
TIBURON, CALIFORNIA 94920
415.435.4240
MILES@MB-AIA.COM

SHEET TITLE: SCHEMATIC DESIGN NORTH ELEV. NO LANDSCAPE
SCALE: 1" = 1'-0"
DRAWN BY: MB
PROJECT No.: 1302
DATE: 1.20.2014 A0.10