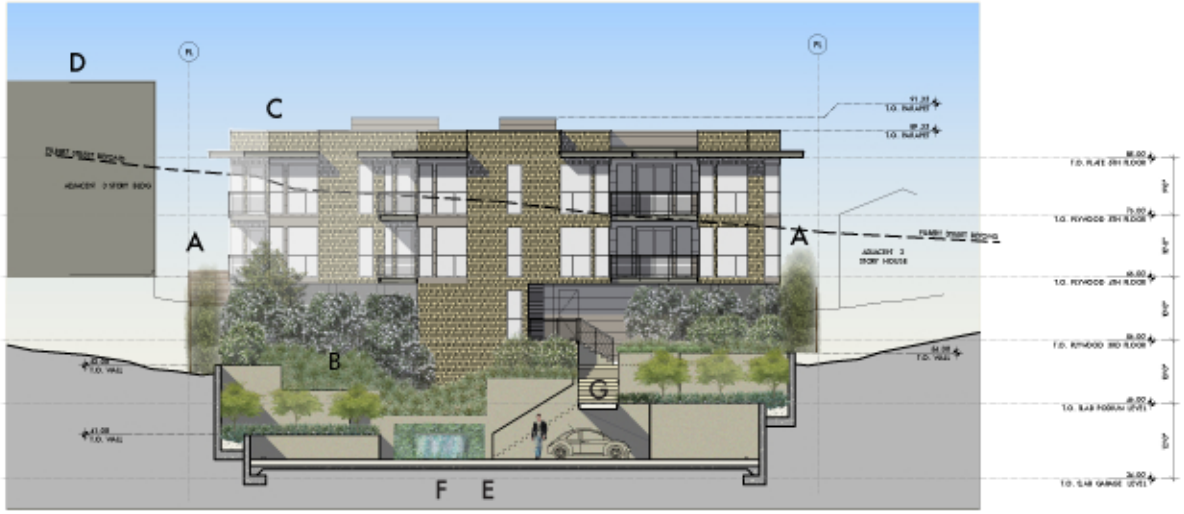

BLDG #2 GARDEN ELEVATION 1
SCALE: 1/8"=1'-0"

BLDG #1 GARDEN ELEVATION 2
SCALE: 1/8"=1'-0"

LEGEND:

A. HEDGES AND CEDAR FENCING AT PORTIONS OF PROPERTY LINE FENCES LESS THAN 6'
B. EXTENSIVE PLANTING IN LOWER TERRACES AND HILLSIDE AROUND CAR GARDEN
C. HEIGHTS COMPARABLE OR LOWER THAN ADJACENT STRUCTURES.
D. ADJACENT STRUCTURES ON EITHER SIDE OF PARKING AREAS
E. PARKING AREAS - CAR GARDEN, SURFACE IS GRANITE GRAVEL
F. WATER FEATURE AND GREEN WALL AT CAR GARDEN OPPOSITE AUTO ENTRY
G. BRIDGE AND STAIRS UP TO UPPER UNITS

SHEET NOTES:

1. CONCRETE RETAINING / FOUNDATION WALL W/ STUCCO SKIM COAT; PAINTED
2. CONCRETE PLANTER W/ STUCCO SKIM COAT; PAINTED
3. ROLL-UP METAL GARAGE DOOR
4. MONUMENT & COLORED CONCRETE ENTRY STAIR
5. BRUSHED STAINLESS STEEL CABLE GUARDRAIL ASSEMBLY
6. WOOD SLAT PRIVACY FENCE
7. METAL ENTRY / SECURITY GATE
8. TRASH / RECYCLING CHUTE PAVILION
9. ELEVATED PEDESTRIAN WALKWAY
10. STRUCTURAL CONCRETE PIER
11. CLIFF MOUNTED FROSTED ACRYLIC SKYLIGHT
12. FLAT ROOF OVERHANG / SUN SHADE W/ FABRIC; PAINTED
13. WOOD SIDING W/ 12" EXPOSURE; PAINTED
14. WOOD SHINGLES; PAINTED
15. ALUMINUM WINDOW W/ DARK BRONZE ANNODIZED FINISH
16. ALUMINUM GLASS DOOR W/ DARK BRONZE ANNODIZED FINISH
17. LINE OF EXISTING GRADE AT PROPERTY LINE

BRIDGEWAY
APARTMENTS

140 PARKER AVENUE (TEL 1717 BRIDGEWAY STREET)
SAUSALITO, CALIFORNIA 94920

OWNERS:
ZY JARDINE'S LOOKOUT, B.C.

SHADES OF GREEN
LANDSCAPE ARCHITECTURE
TRAVERSE SUSTAINABLE DESIGN
PATIO DESIGN/BUILDING/MAINTENANCE
WWW.SHADESOFGREENLA.COM

MILES BERGER, A.I.A.
16 RACCOON LANE
TIBURON, CALIFORNIA 94920
415.435.4662
MILES@MB.AIA.COM

ALL DRAWINGS AND WRITTEN MATERIALS APPEARING HEREIN ARE AUTHORED BY AND OWNED BY THE ARCHITECT AND ARE INSTRUMENTS OF SERVICE. THEY RETAIN ALL COMMON LAW, STATUTORY AND OTHER RESERVED RIGHTS. FURTHER THEY CONSTITUTE THE ORIGINAL AND UNPUBLISHED WORK OF THE ARCHITECT, MILES BERGER, A.I.A. AND MAY NOT BE DUPLICATED, USED OR DISCLOSED WITH OUT THE EXPRESS WRITTEN PERMISSION OF MILES BERGER, A.I.A. SUBMISSION OR DISTRIBUTION OF INSTRUMENTS OF SERVICE TO MEET REGULATORY REQUIREMENTS OR PURPOSES CONNECTED WITH THIS PROJECT IS NOT TO BE CONSTRUED AS PUBLICATION IN DEDICATION OF THE RESERVED RIGHTS OF THE ARCHITECT AND CONSULTANTS.

SHEET TITLE: SCHEMATIC DESIGN SECTIONS W/ LANDSCAPE
SCALE: 1" = 1'-0"
DRAWN BY: MLB
PROJECT No.: 1302
DATE: 1.22.2014
AO.11