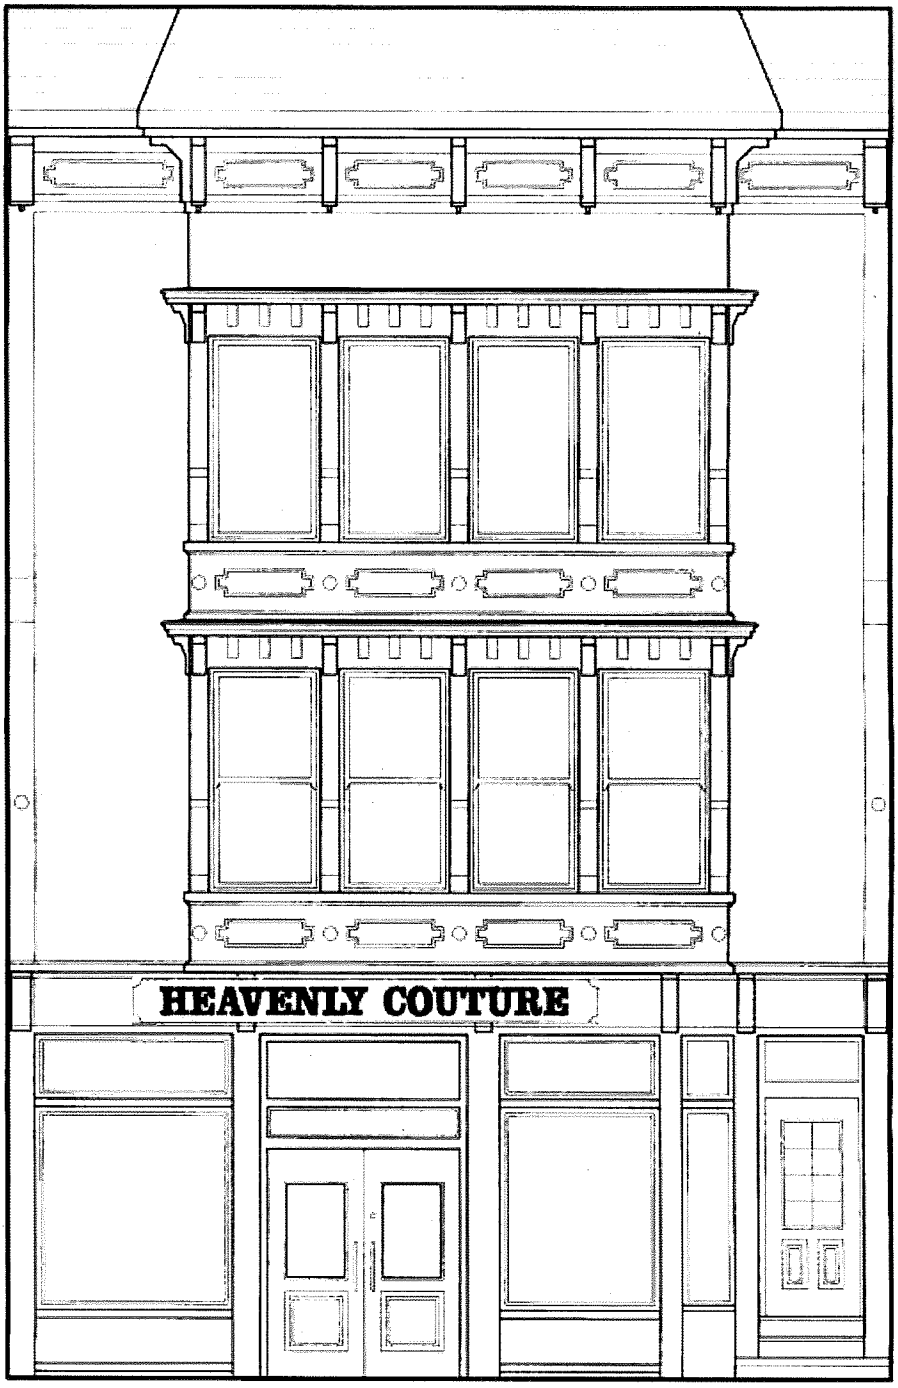

ELEVATION OF 749 BRIDGEWAY FACADE

SCALE: 3/16"=1'-0"

BUILDING FRONTAGE IS 26 LINEAL FEET

749 BRIDGEWAY
SAUSALITO, CA 94965

2/17/2015

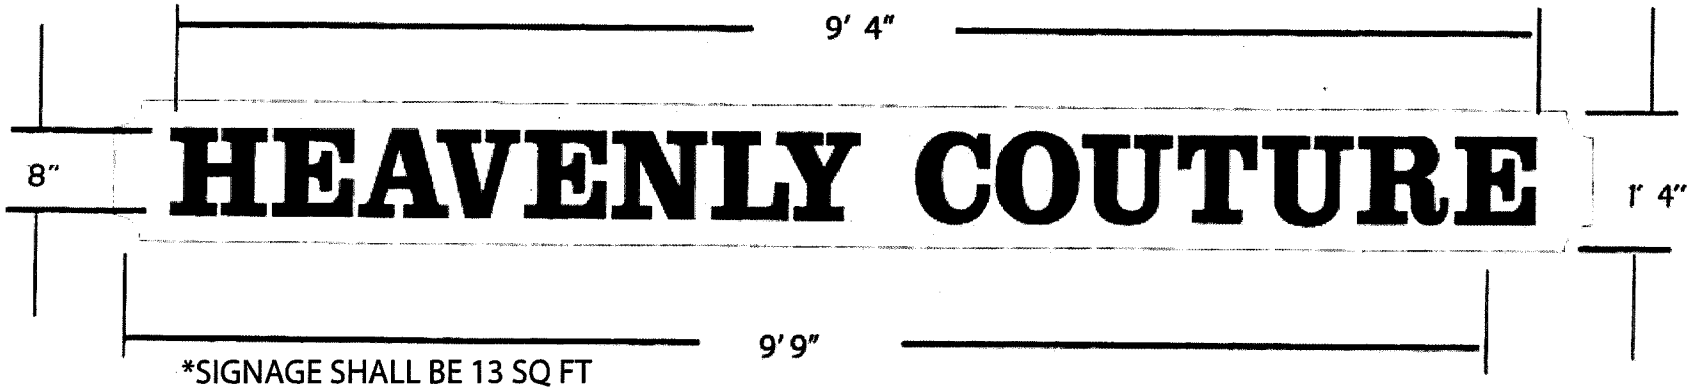

*SIGNAGE SHALL BE 13 SQ FT

SIGN DETAIL

NOTES:

1. LETTER MARETIAL FORMED ACRYLIC
2. COLORS: LETTERS GOLD METALIC / BACKGROUND TO MATCH BUILDING COLOR
3. BACKGROUND SHALL BE 1/2" THK MDO PLYWOOD
4. WILL BE USING EXISTING LIGHTING

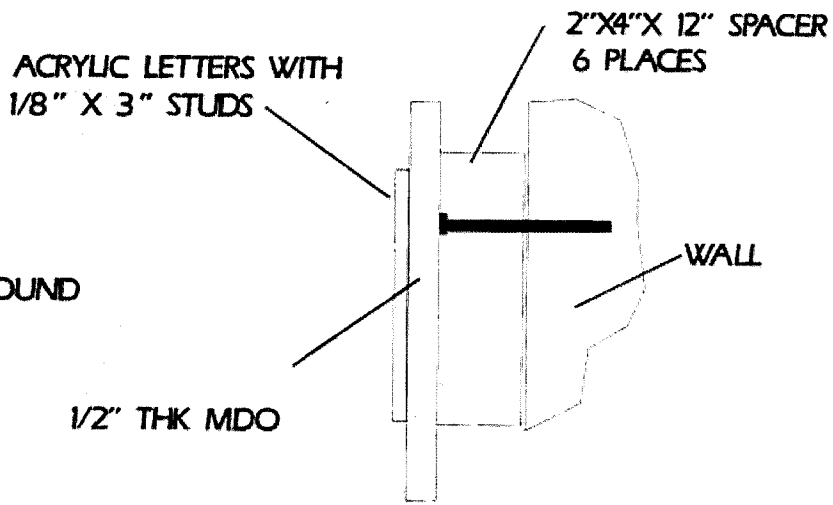

SIGN INSTALLATION DETAIL

WALL SIGN HEAVENLY COUTURE - SIGN DETAIL

donovan signs Ca Lic 584137
118 WANDA CT. SANTA CRUZ, CA. 95065 831. 423. 4740

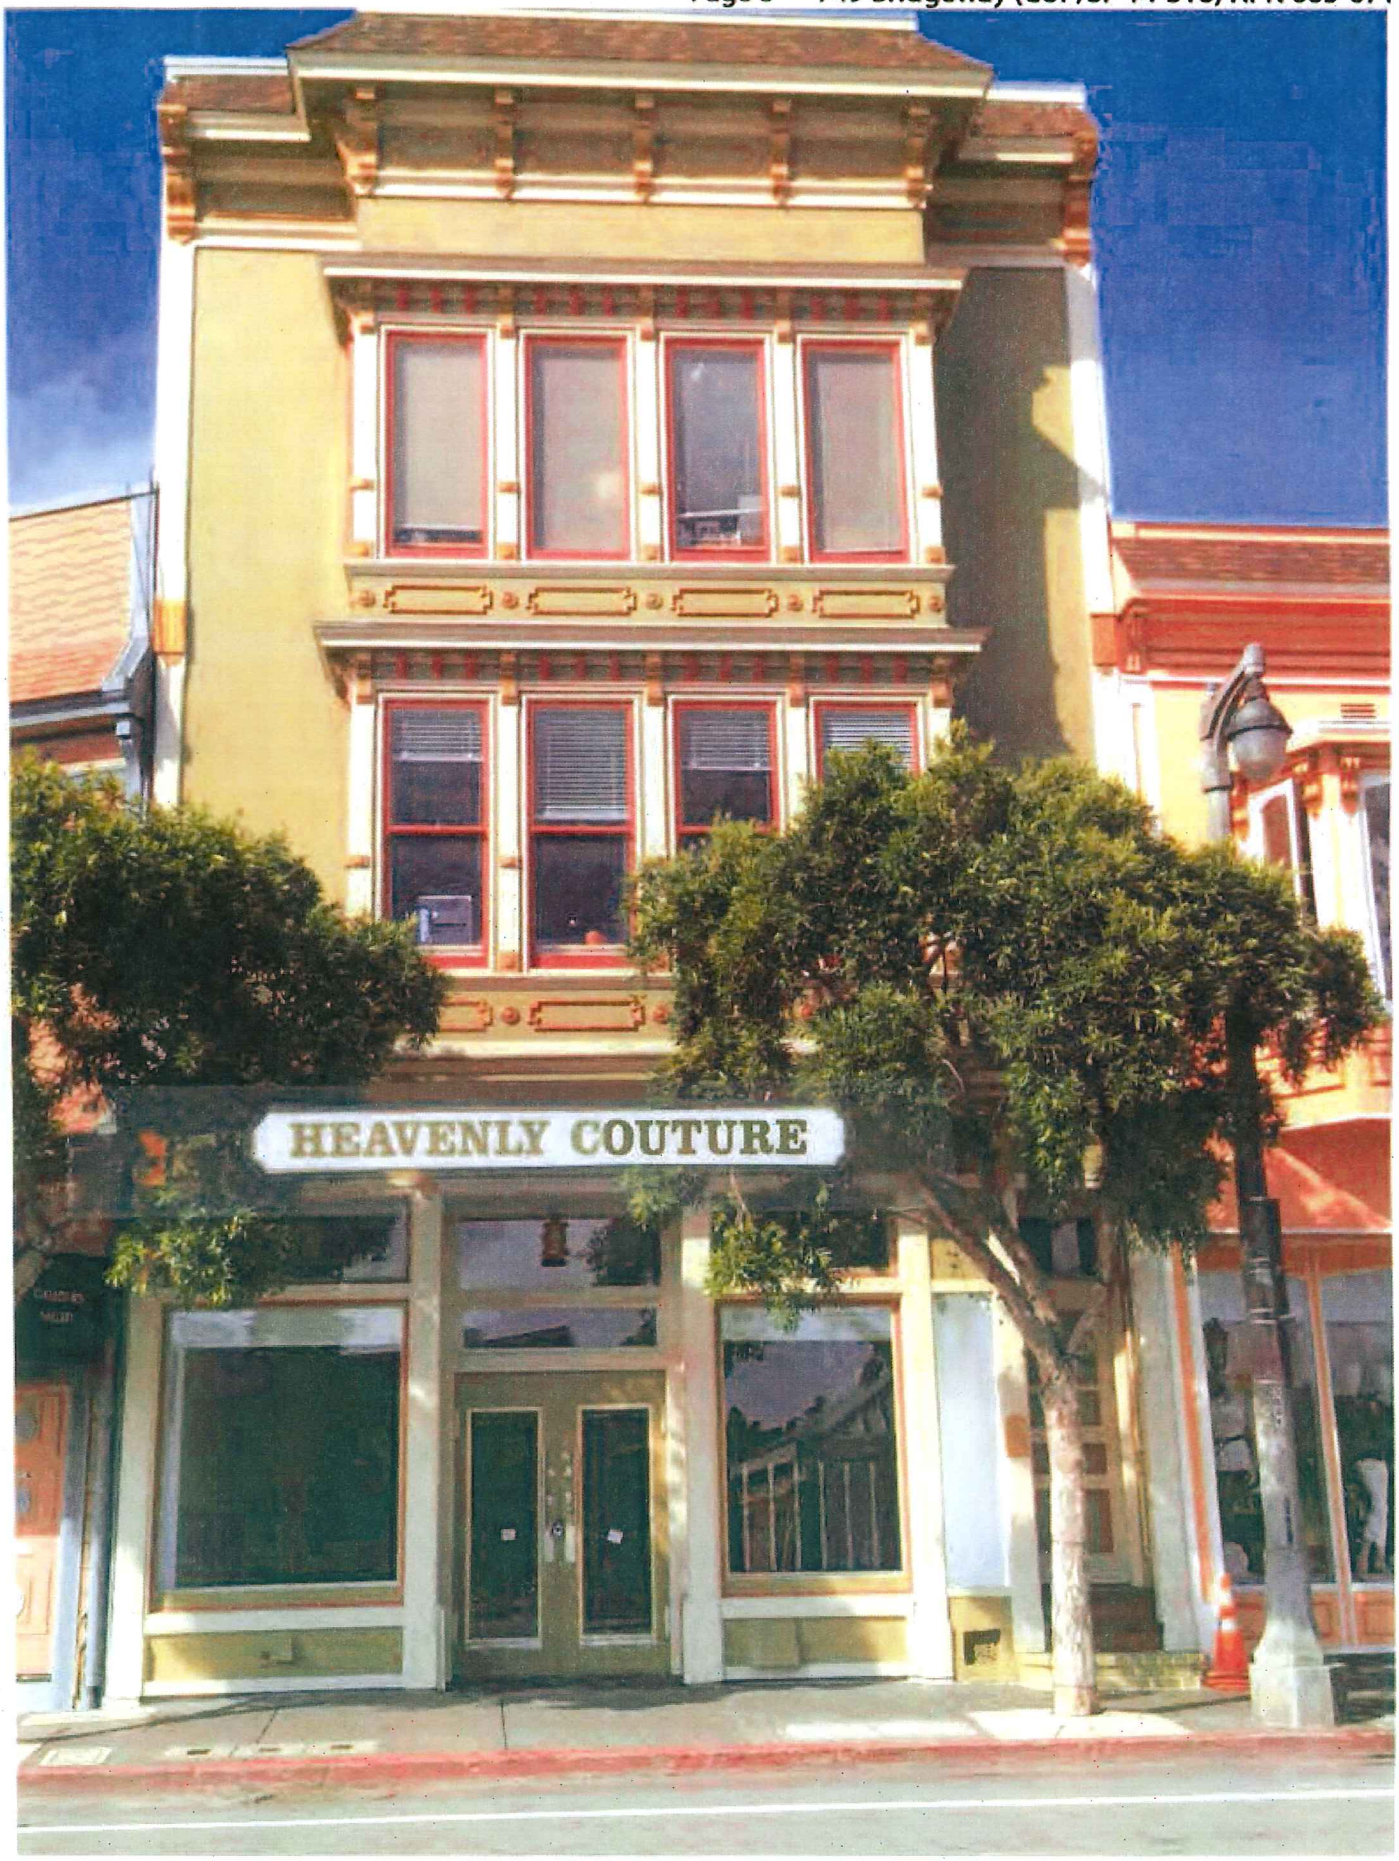

*BUILDING FRONTAGE IS 26 LINEAL FEET

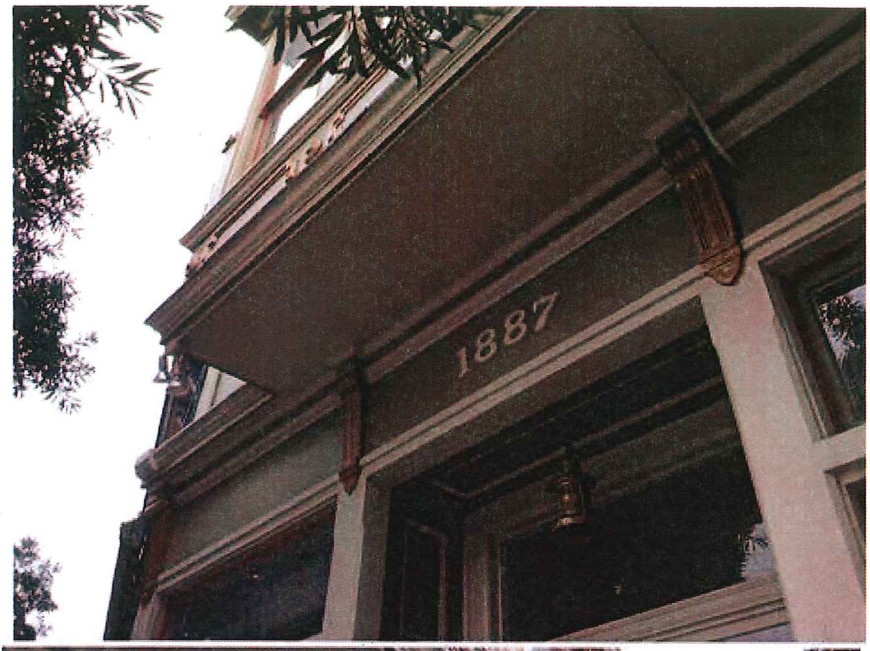
1887

1887

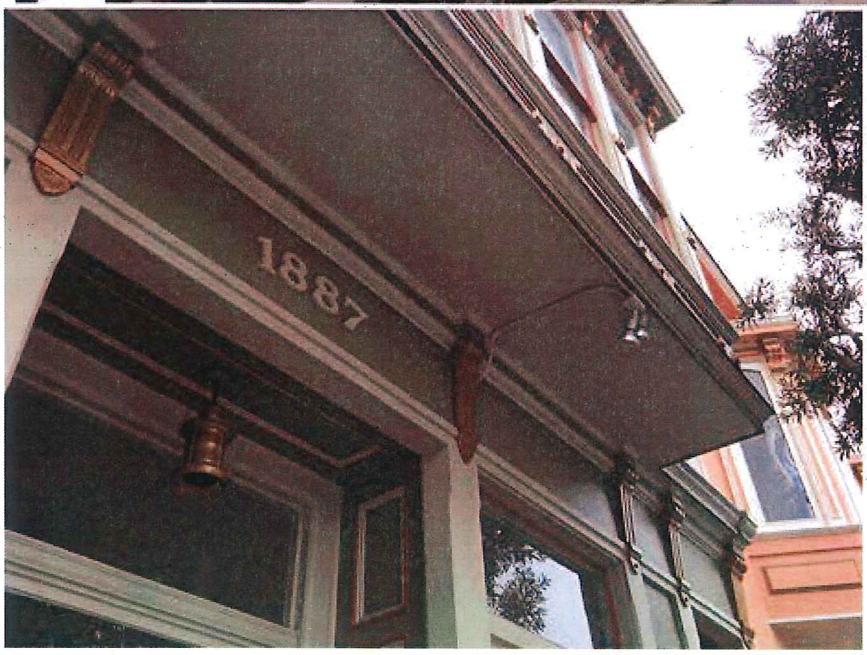
1887

1887

A

B

1887
COLLECTOR'S GALLER
ALEX AND ANI PANDORA SWAROVSKI
Barcelino
FOR LEASE
FOR LEASE

C

1887
FOR LEASE
2900 SQ FT
RETAIL/RESTAURANT
415-298-0319
FOR LEASE
2900 SQ FT
RETAIL/RESTAURANT
415-298-0319

D