LINCOLN DR
AREA: 82,200 SF

LINCOLN DRIVE
BUTTE STREET TO NEVADA STREET
NO SCALE
PLAN VIEW

NOTES

1. SEE SHEET GN.01 FOR GENERAL NOTES, LEGEND, AND ABBREVIATIONS
2. SEE SHEET CD.01 FOR CJRB RAMP DETAILS

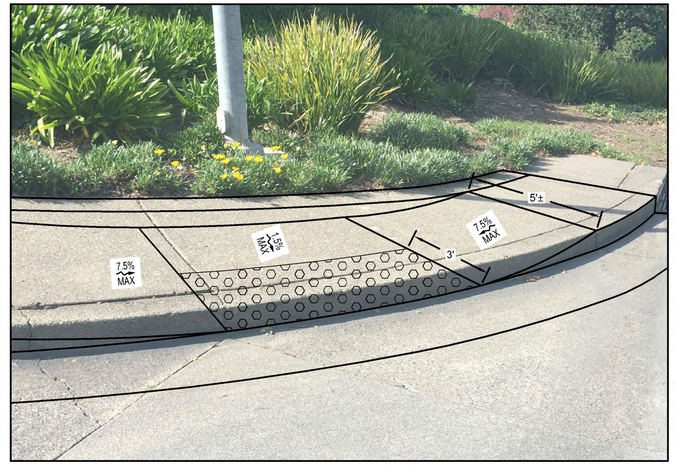

DETAIL 5 - CASE C RAMP
NEVADA AND LINCOLN DRIVE
NORTHERN CORNER

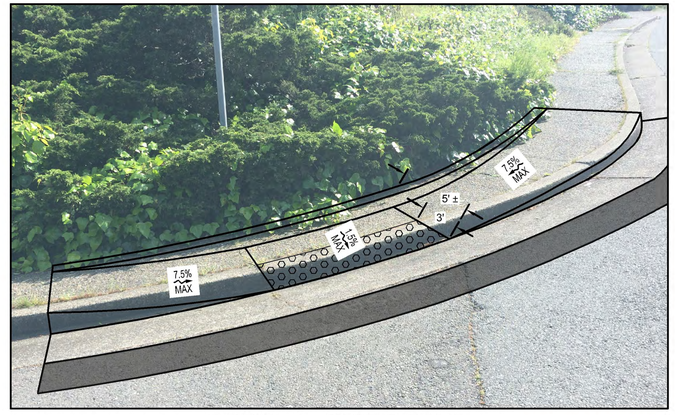

DETAIL 4 - CASE C RAMP
WILLIAM CT AND LINCOLN DRIVE

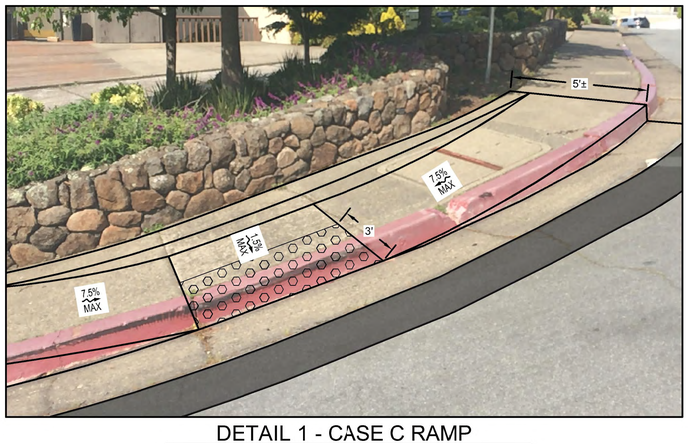

DETAIL 1 - CASE C RAMP
BUCHANAN AND LINCOLN DRIVE
NORTHERN CORNER

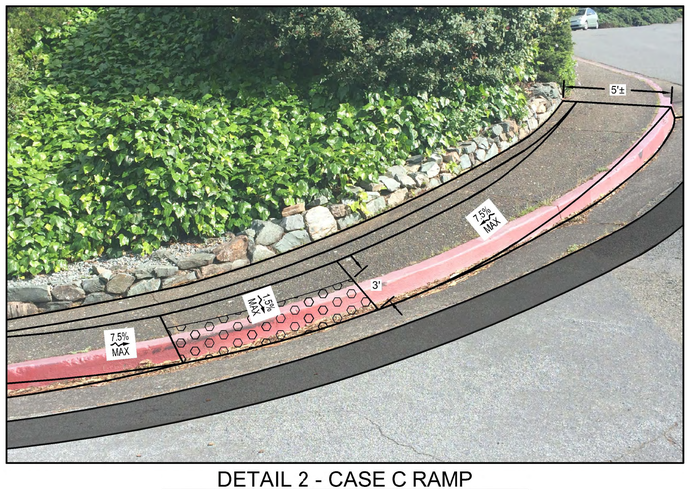

DETAIL 2 - CASE C RAMP
BUCHANAN AND LINCOLN DRIVE
EASTERN CORNER

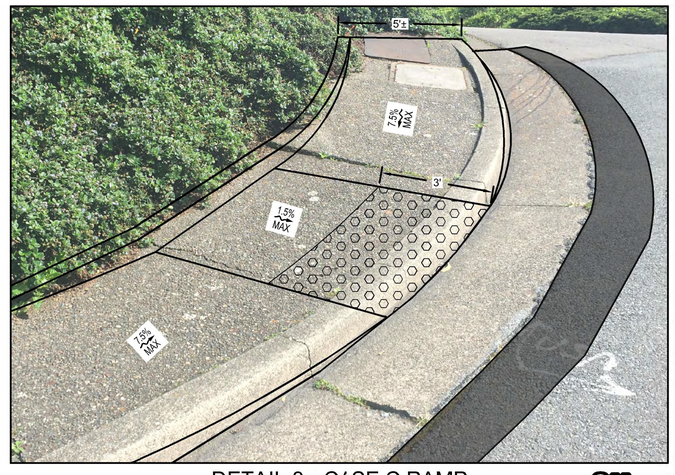

DETAIL 3 - CASE C RAMP
WILLIAM CT AND LINCOLN DRIVE
NORTHERN CORNER

811 Know what's below. Call before you dig.

REVISIONS

NO.	DESCRIPTION	BY	DATE	APPV'D
1				
2				
3				
4				
5				

REGISTERED PROFESSIONAL ENGINEER
ROBERT C. STEVENS
No. C 058660
CIVIL
STATE OF CALIFORNIA
04/15/2016

BKF ENGINEERS / SURVEYORS / PLANNERS
711 GRAND AVENUE
SUITE 240
SAN RAFAEL, CA 94901
415-482-1700 (TEL)
415-930-7979 (FAX)

DRAWN: BKF WC
DESIGNED: BKF WC
CHECKED: D. JOHNSON
APPROVED: -

2016 STREET RESURFACING PROJECT IMPROVEMENT PLAN
LINCOLN DRIVE
MARIN COUNTY
CALIFORNIA
SAUSALITO

DATE: APRIL 2016
SCALE: AS SHOWN
BKF PROJECT NO.: 20155137
CLIENT: CITY OF SAUSALITO
SHEET NO.: 07 OF 16
DRAWING NO.: IM.03

K:\2015\155137-Sausalito Streets 2015\ENG\PLANNING\SHEETS\Slurry-Seal\05_LINCOLN.dwg 4-15-16 11:02:03 AM lind
PLOT SCALE: 1 = 1
VIEWPORT ROTATION: XX°

OLIMA STREET
AREA: 54,950 SF

OLIMA STREET
COLOMA STREET TO EBBTIDE AVE
PLAN VIEW
NO SCALE

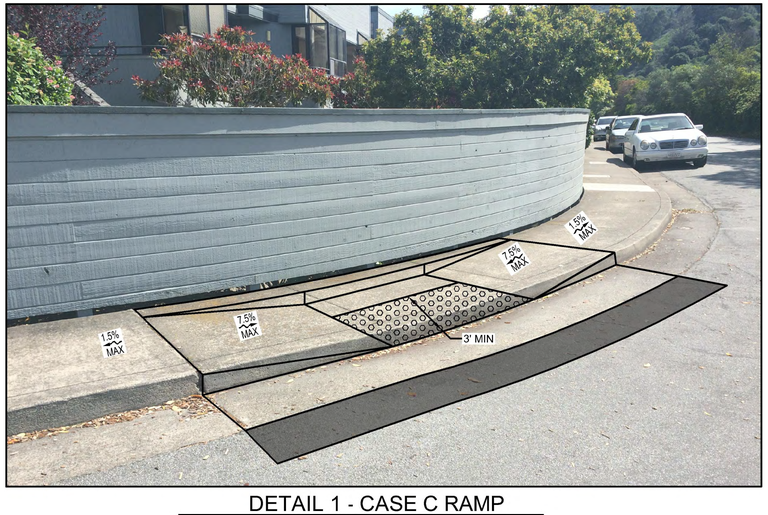

DETAIL 1 - CASE C RAMP
OLIMA AND STANFORD

PHOTO 1
OLIMA AND EBBTIDE
LIMIT OF WORK

ASPHALT REPAIRS						
NUMBER	ADDRESS	TYPE	SEVERITY	LENGTH (FT)	WIDTH (FT)	AREA (SF)
1	STANFORD INTERSECTION	WEATHERING/BLOCK	MEDIUM	77	4	308
2	130 STANFORD WAY	WEATHERING/BLOCK	MEDIUM-HIGH	106	4	424
3	44 ROSS ROAD	ALLIGATOR	MEDIUM	10	4	40
4	44 ROSS ROAD	ALLIGATOR	MEDIUM	11	4	44

NOTES

1. SEE SHEET GN.01 FOR GENERAL NOTES, LEGEND, AND ABBREVIATIONS
2. SEE SHEET CD.01 FOR CURB RAMP DETAILS

Know what's below. Call before you dig.

REVISIONS

NO.	DESCRIPTION	BY	DATE	APPV'D
1				
2				
3				
4				

REGISTERED PROFESSIONAL ENGINEER ROBERT C. STEVENS No. C 058660 CIVIL STATE OF CALIFORNIA
04/15/2016

BKF ENGINEERS / SURVEYORS / PLANNERS
711 GRAND AVENUE
SUITE 240
SAN RAFAEL, CA 94901
415-482-1700 (TEL)
415-930-7979 (FAX)

DRAWN: BKF WC | CHECKED: D. JOHNSON
DESIGNED: BKF WC | APPROVED: -

2016 STREET RESURFACING PROJECT IMPROVEMENT PLAN
OLIMA STREET
MARIN COUNTY
CALIFORNIA
SAUSALITO

DATE: APRIL 2016 | SCALE: AS SHOWN
BKF PROJECT NO.: 20155137
CLIENT: CITY OF SAUSALITO
SHEET NO.: 08 OF 16
DRAWING NO.: IM.04

K:\2015\155137-Sausalito Streets 2015\ENG\PLANNING\SHEETS\Slurry-Seal\06_OLIMA.dwg 4-15-16 11:02:29 AM lind
PLOT SCALE: 1 = 1
VIEWPORT ROTATION: XX°

PINE ST
AREA: 8,150 SF

PINE STREET
CALEDONIA STREET TO BRIDGEWAY
PLAN VIEW
NO SCALE

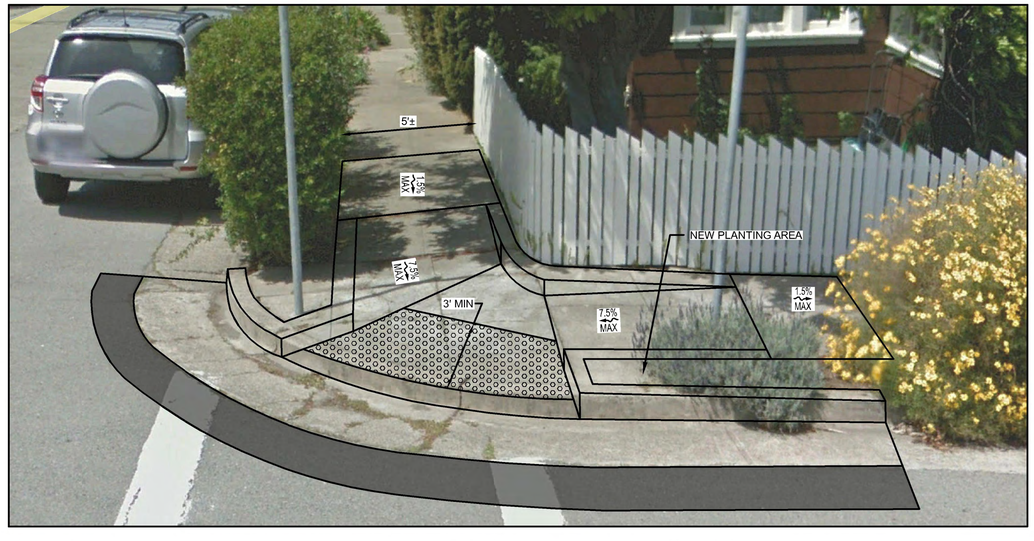

DETAIL 1 - CASE C MODIFIED
PINE ST. AND BONITA ST.
NORTHWEST CORNER
NO SCALE

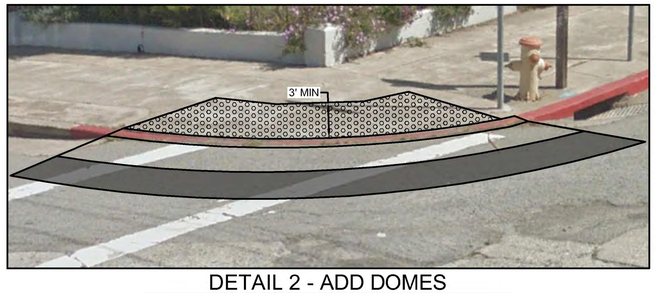

DETAIL 2 - ADD DOMES
PINE ST. AND BONITA ST.
NORTHEAST CORNER
NO SCALE

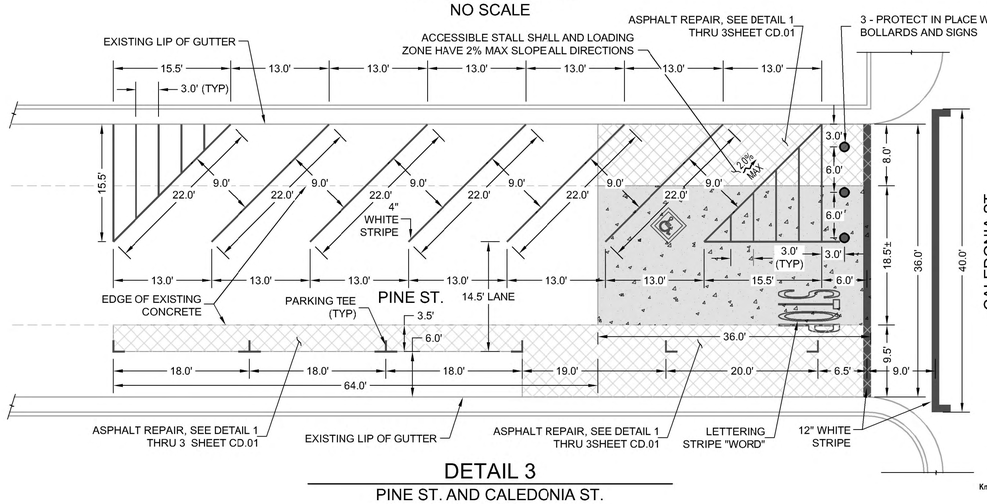

DETAIL 3
PINE ST. AND CALEDONIA ST.

ASPHALT REPAIRS						
NUMBER	ADDRESS	TYPE	SEVERITY	LENGTH (FT)	WIDTH (FT)	AREA (SF)
1	401 PINE LANE	ALLIGATOR	MEDIUM	85'	3.5' TO 9.5'	630
2	101 CALEDONIA	RAPAIR	LIGHT	36'	8'	290

NOTES

1. SEE SHEET GN.01 FOR GENERAL NOTES, LEGEND, AND ABBREVIATIONS
2. SEE SHEET CD.01 FOR CURB RAMP DETAILS

REVISIONS

NO.	DESCRIPTION	BY	DATE	APPV'D
1				
2				
3				
4				
5				

REGISTERED PROFESSIONAL ENGINEER
ROBERT C. STEVENS
No. C 058660
CIVIL
STATE OF CALIFORNIA
04/15/2016

BKF ENGINEERS / SURVEYORS / PLANNERS
711 GRAND AVENUE
SUITE 240
SAN RAFAEL, CA 94901
415-482-0960 (TEL)
415-930-7979 (FAX)

DRAWN: BKF WC
DESIGNED: BKF WC
CHECKED: D. JOHNSON
APPROVED: -

2016 STREET RESURFACING PROJECT
IMPROVEMENT PLAN
PINE STREET
MARIN COUNTY
CALIFORNIA
SAUSALITO

DATE: APRIL 2016
SCALE: AS SHOWN
BKF PROJECT NO.: 20155137
CLIENT: CITY OF SAUSALITO
SHEET NO.: 09 OF 16
DRAWING NO.: IM.05

811 Know what's below. Call before you dig.

K:\2015\155137-Sausalito Streets 2015\ENG\PLANNING\SHEETS\Slurry-Seal\07_PINE.dwg 4-15-16 11:02:59 AM lind
PLOT SCALE: 1 = 1
VIEWPORT ROTATION: XX°